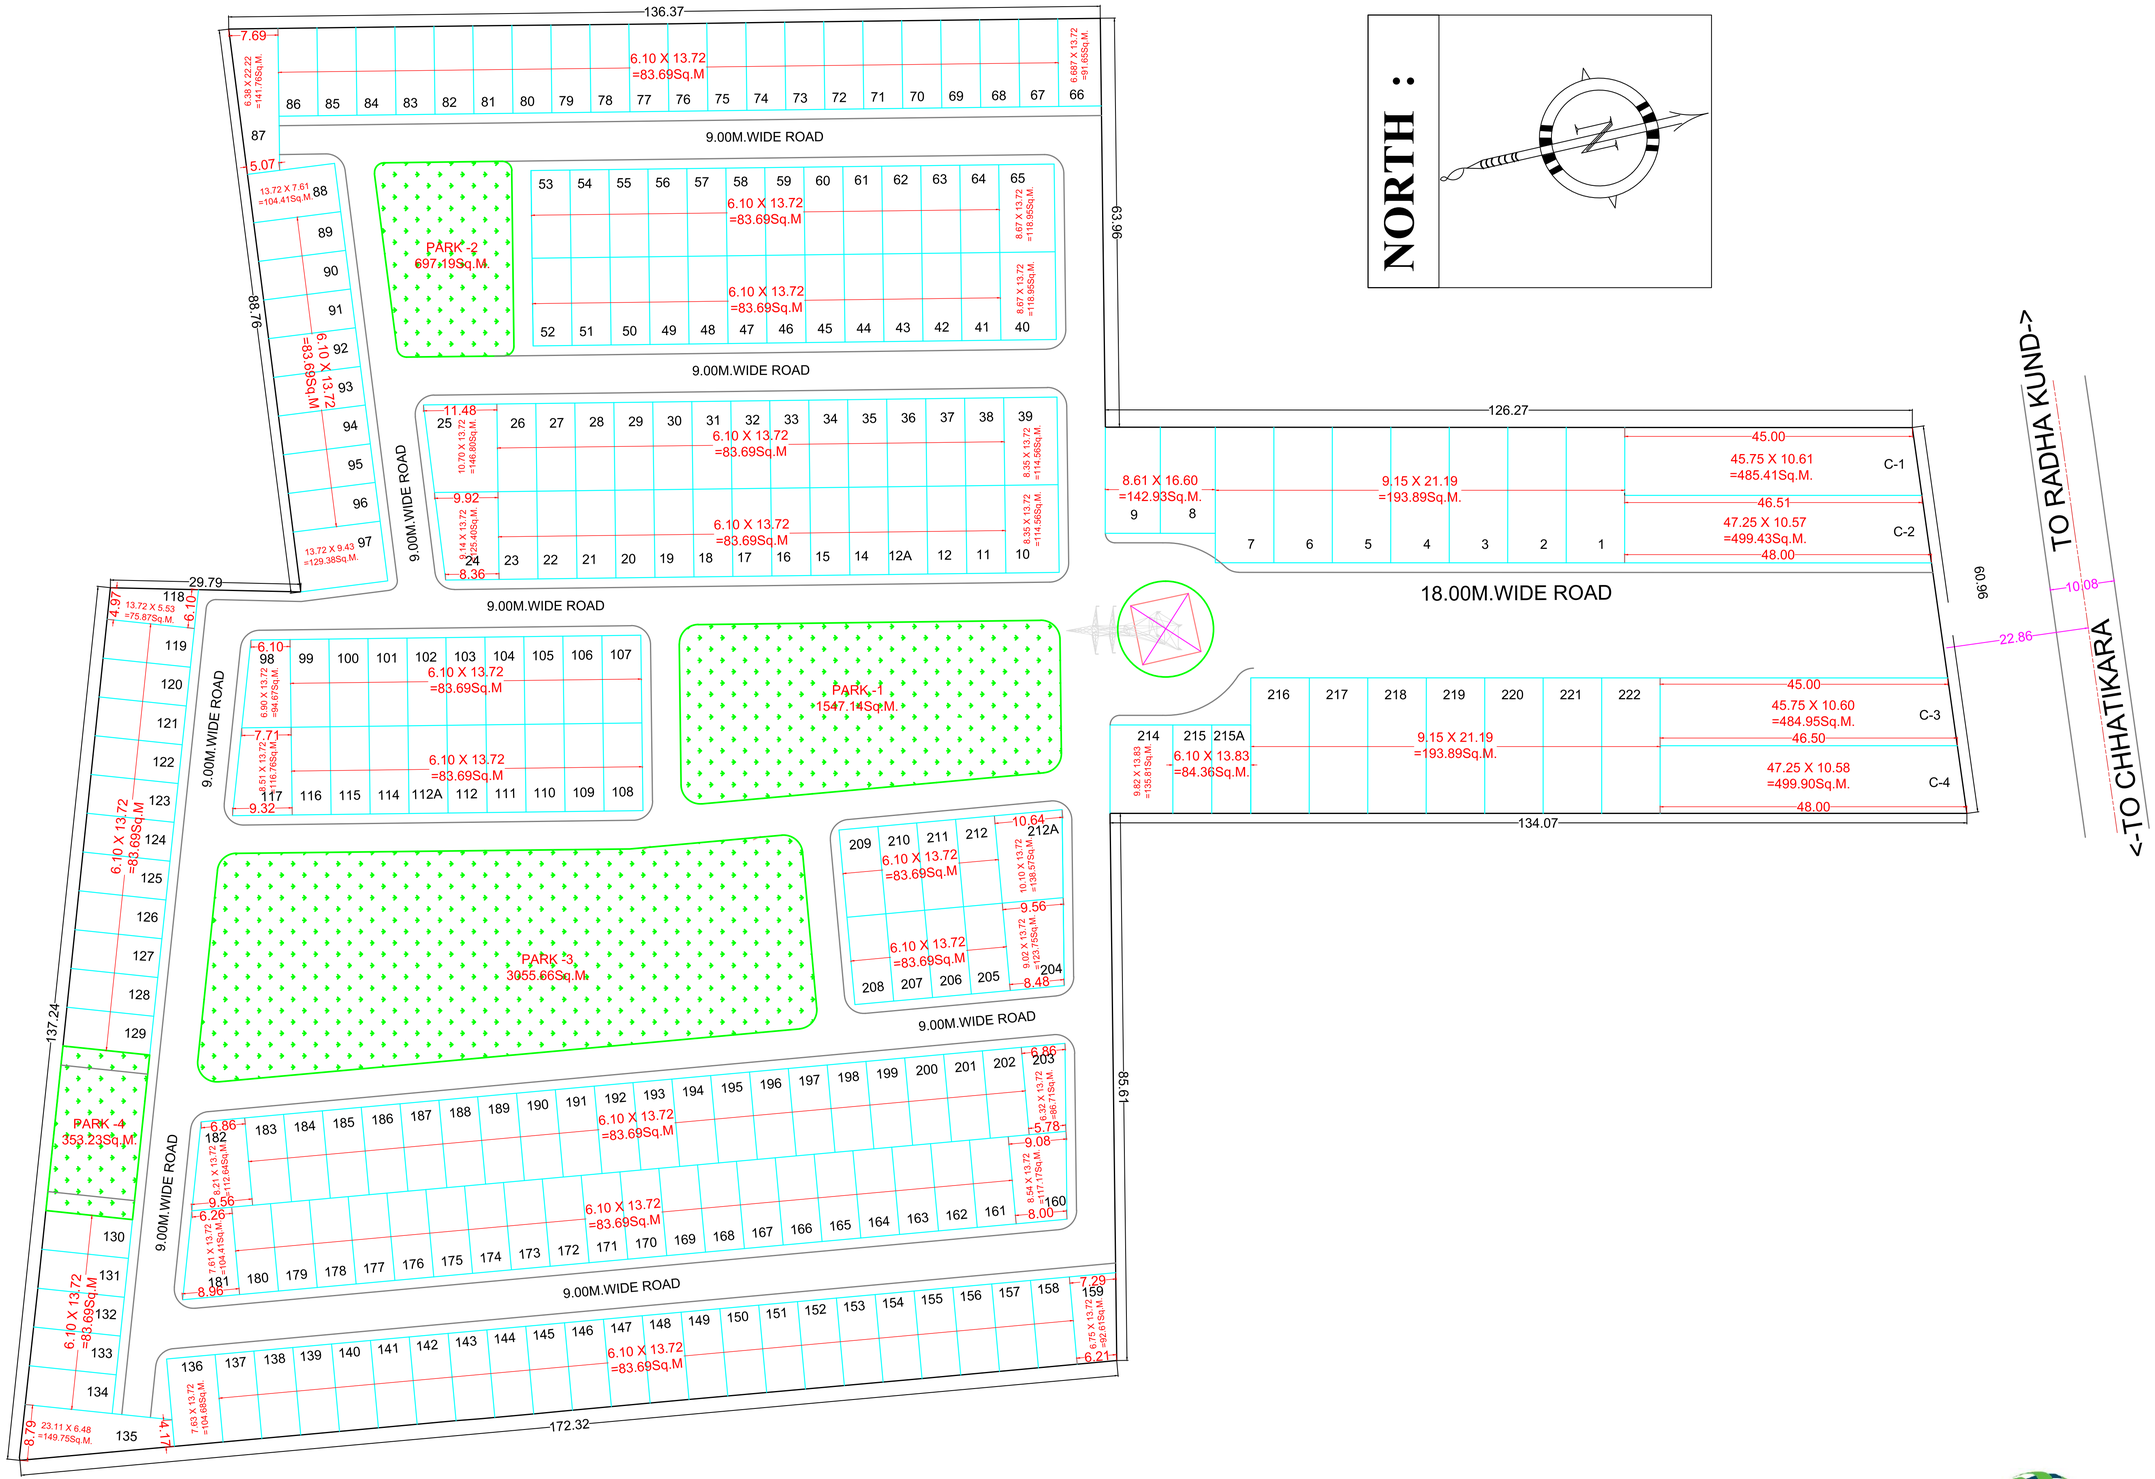

SHRI VRINDA AVENUE

earthousing
BUILDTECH LLP